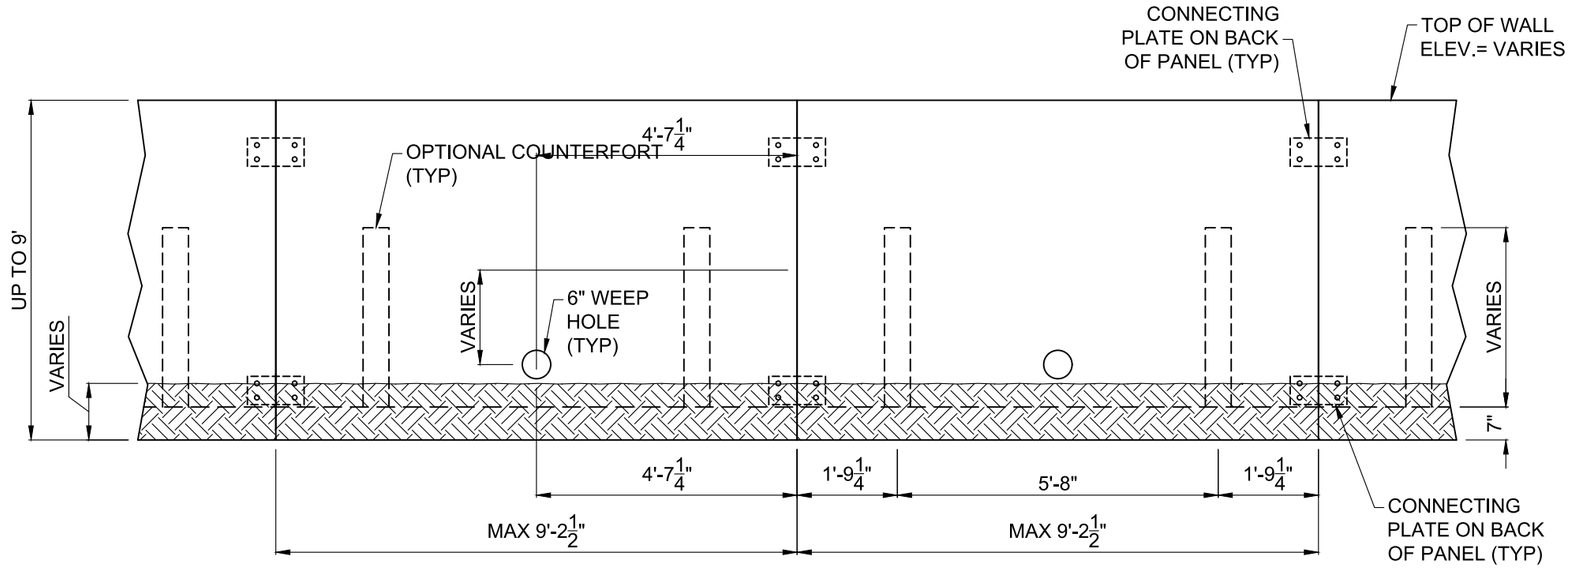

FRONT VIEW RETAINING WALL

SCALE: 1/2" = 1'-0'

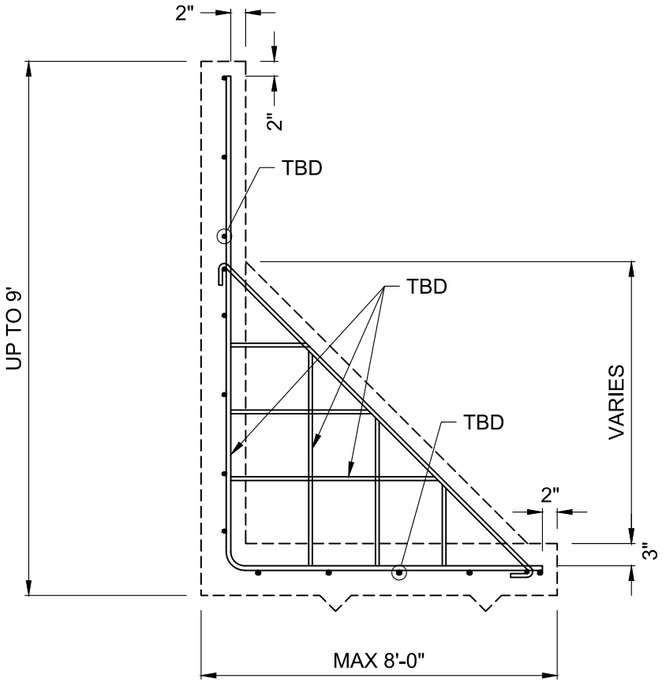

REINFORCEMENT DETAIL RETAINING WALL

SCALE: 3/4" = 1'-0'

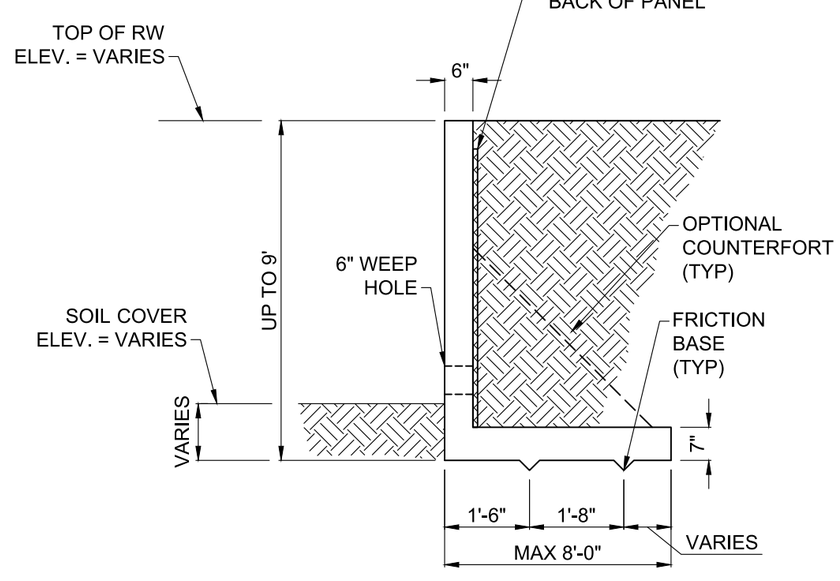

SIDE VIEW RETAINING WALL

SCALE: 1/2" = 1'-0'

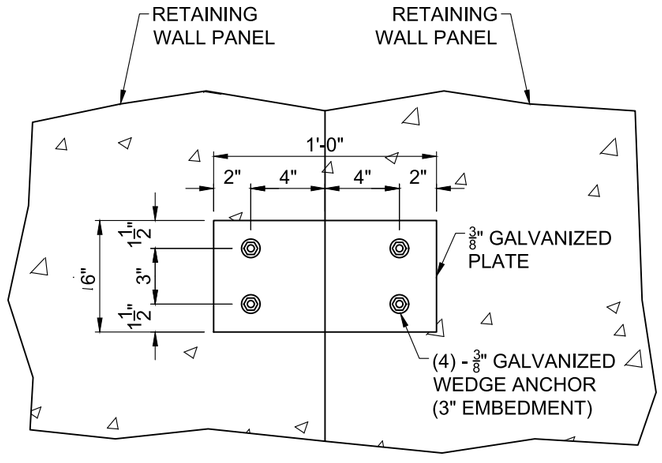

CONNECTING PLATE DETAIL

N.T.S.

NOT FOR CONSTRUCTION

REFERENCE DRAWINGS	NO.	DATE	REVISION	BY	CK	APP

PRECAST CONCRETE WALL
PERMAWALL

PADDLE COLUMN & PANEL DETAILS

6015 21st Street East, Bradenton, FL 34203 Tel: 888.977.9255 www.permacastwalls.com

PERMACAST

THIS DRAWING IS THE PROPERTY OF PERMACAST, LLC. AND IS LOANED SUBJECT TO THE CONDITION THAT IT IS NOT TO BE COPIED, REPRODUCED, OR DISTRIBUTED IN WHOLE OR IN PART, EXCEPT BY WRITTEN PERMISSION FROM PERMACAST, LLC.

PLOT SCALE: AS NOTED | ACTUAL SCALE: ACTUALSCAL | CAD FILE: bd | DRAWN BY: bd DATE: bd | CHECK BY: bd DATE: bd | APP BY: jm DATE: bd | DISCIPLINE: CIVIL | PROJECT: TBD | AREA NO. 0 | DRG NO. SHEET 3 | REV: 0