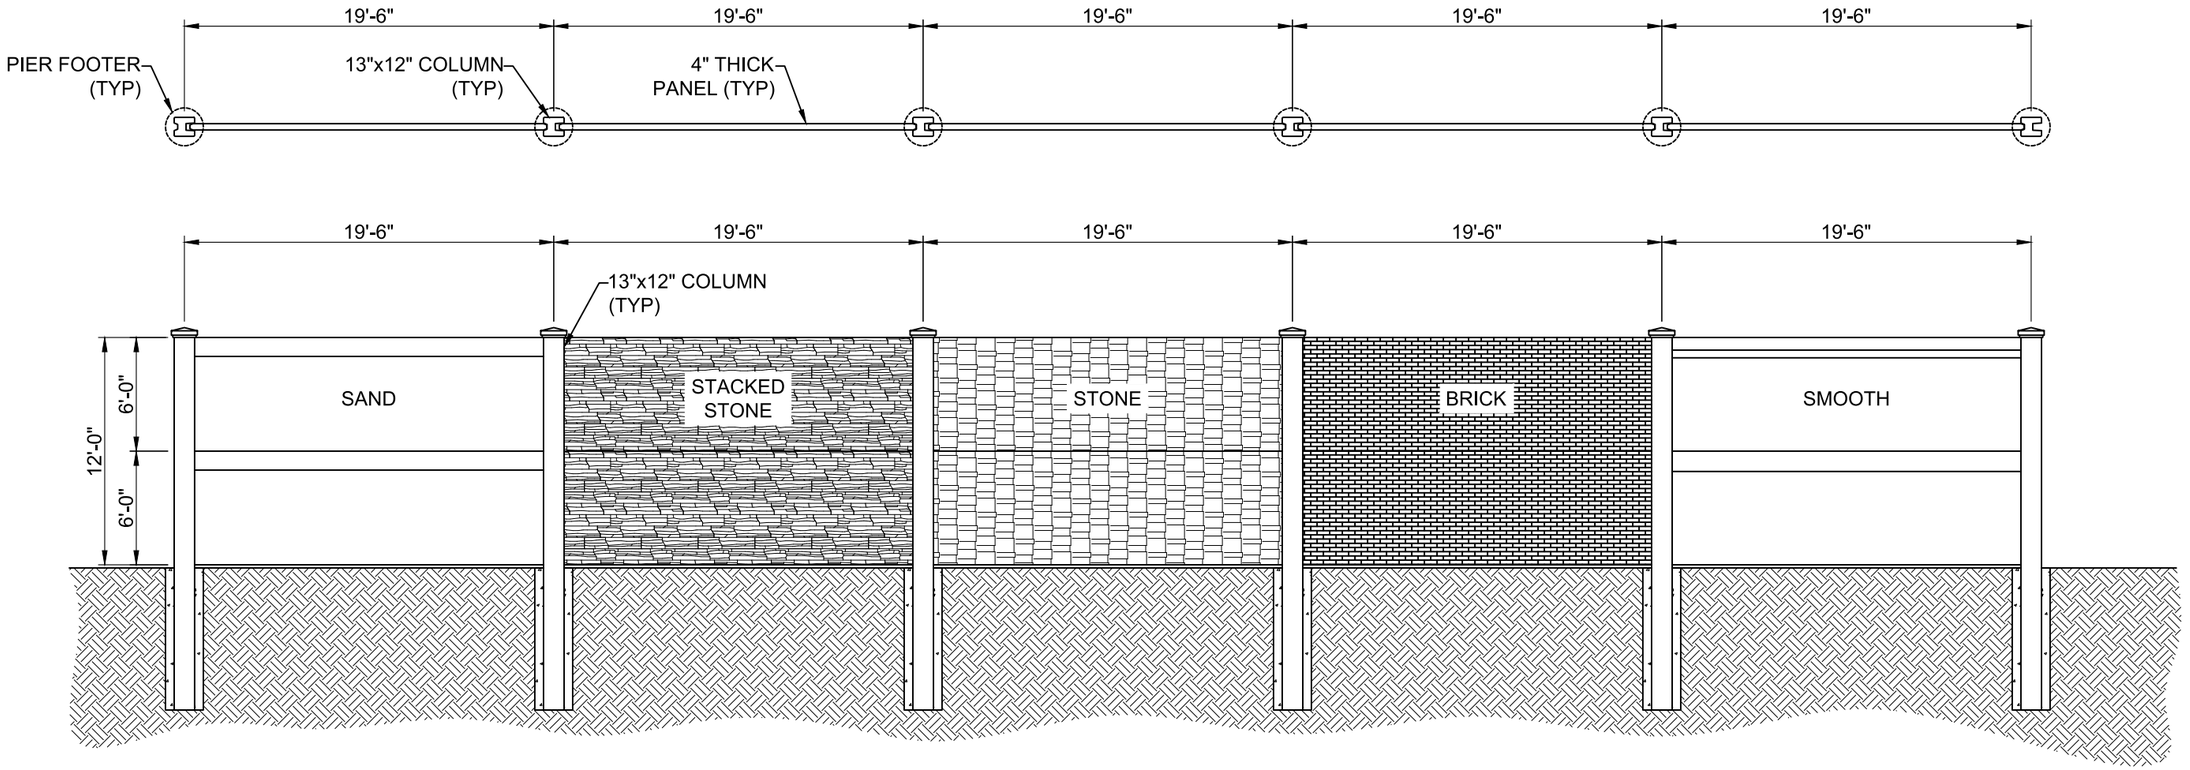

TYPICAL 12' x 2.0 WITH PIER FOOTING

SCALE: $\frac{1}{8}$" = 1'-0"

NOT FOR CONSTRUCTION

REFERENCE DRAWINGS	NO.	DATE	REVISION	BY	CK	APP

PRECAST CONCRETE WALL
PERMAWALL

GENERAL WALL DIMENSIONS

THIS DRAWING IS THE PROPERTY OF PERMACAST, LLC. AND IS LOANED SUBJECT TO THE CONDITION THAT IT IS NOT TO BE COPIED, REPRODUCED, OR DISTRIBUTED IN WHOLE OR IN PART, EXCEPT BY WRITTEN PERMISSION FROM PERMACAST, LLC.

PLOT SCALE: AS NOTED | CAD FILE: bd | DRAWN BY: bd | DATE: bd
ACTUAL SCALE: ACTUALSCAL | CHECK BY: bd | APP BY: jm | DATE: bd

6015 21st Street East, Bradenton, FL 34203 Tel: 888.977.9255 www.permacastwalls.com

DISCIPLINE: CIVIL | SHEET NO. 0 | SHEET 6 | REV: 0
PROJECT: TBD