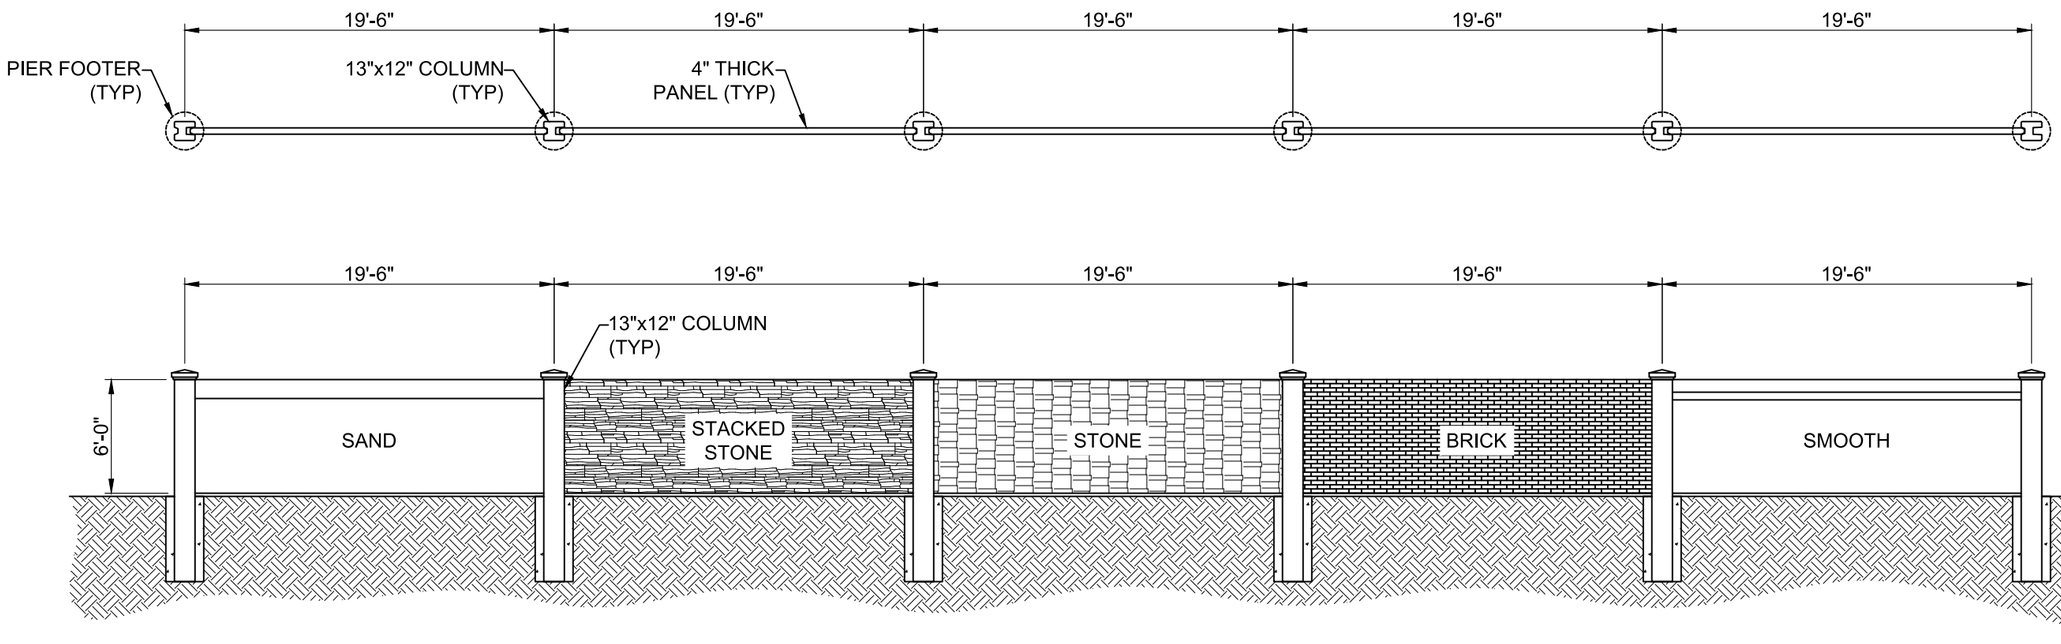

TYPICAL 6' x 2.0 WITH PIER FOOTING

SCALE: $\frac{1}{8}$" = 1'-0"

NOT FOR CONSTRUCTION

REFERENCE DRAWINGS	NO.	DATE	REVISION	BY	CK	APP

PRECAST CONCRETE WALL
PERMAWALL

GENERAL WALL DIMENSIONS

6015 21st Street East, Bradenton, FL 34203 Tel: 888.977.9255 www.permacastwalls.com

THIS DRAWING IS THE PROPERTY OF PERMACAST, LLC. AND IS LOANED SUBJECT TO THE CONDITION THAT IT IS NOT TO BE COPIED, REPRODUCED, OR DISTRIBUTED IN WHOLE OR IN PART, EXCEPT BY WRITTEN PERMISSION FROM PERMACAST, LLC.

PLOT SCALE: AS NOTED
ACTUAL SCALE: ACTUALSCALE
CAD FILE: bd
CHECK BY: bd
DRAWN BY: bd
DATE: bd
APP BY: jh
DATE: bd

DISCIPLINE: CIVIL
PROJECT: TBD

SEQ 0 SHEET 2 REV: 0